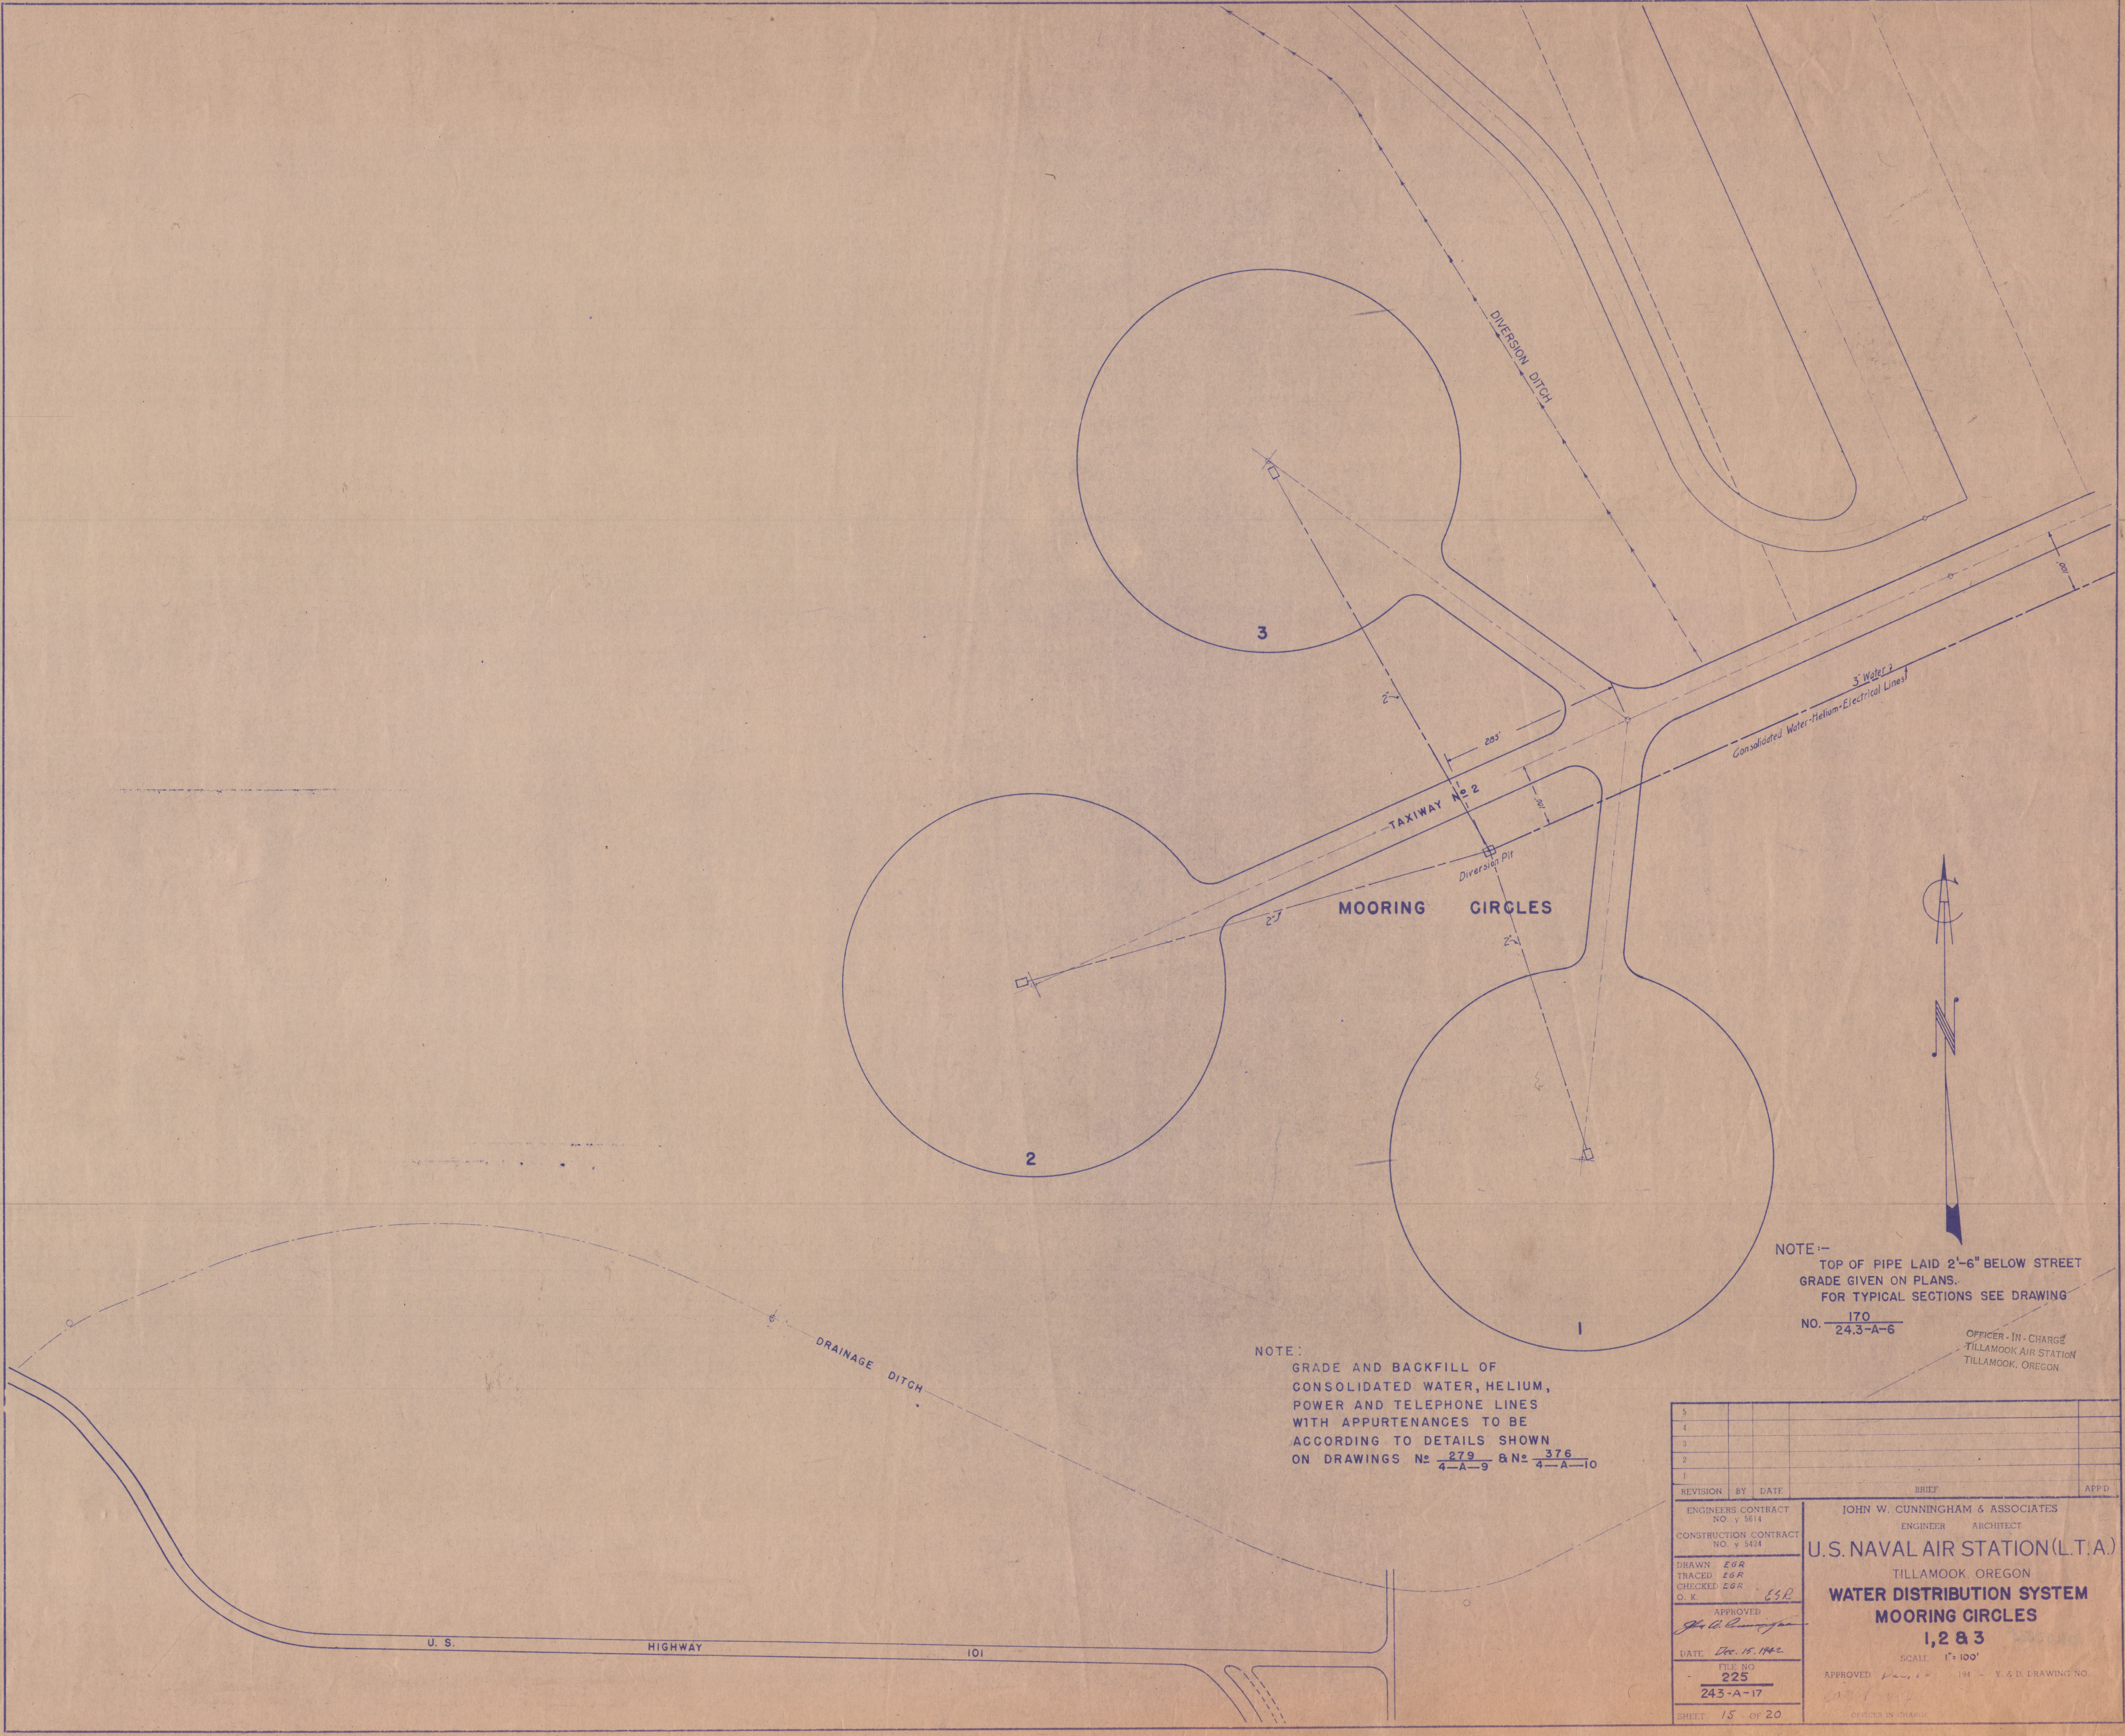

NOTE:-
TOP OF PIPE LAID 2'-6" BELOW STREET GRADE GIVEN ON PLANS.
FOR TYPICAL SECTIONS SEE DRAWING NO. $\frac{170}{24.3\text{-A-6}}$

NOTE:
GRADE AND BACKFILL OF CONSOLIDATED WATER, HELIUM, POWER AND TELEPHONE LINES WITH APPURTENANCES TO BE ACCORDING TO DETAILS SHOWN ON DRAWINGS № $\frac{279}{4\text{-A-9}}$ & № $\frac{376}{4\text{-A-10}}$

OFFICER-IN-CHARGE
TILLAMOOK AIR STATION
TILLAMOOK, OREGON

REVISION	BY	DATE	BRIEF	APP'D
5				
4				
3				
2				
1				

ENGINEERS CONTRACT NO. y 5614
CONSTRUCTION CONTRACT NO. y 5424

DRAWN EGR
TRACED EGR
CHECKED EGR
O. K. ESR

APPROVED John W. Cunningham
DATE Dec. 15. 1942

FILE NO. 225
243-A-17

SHEET 15 OF 20

JOHN W. CUNNINGHAM & ASSOCIATES
ENGINEER ARCHITECT

U.S. NAVAL AIR STATION (L.T.A.)

TILLAMOOK, OREGON

WATER DISTRIBUTION SYSTEM MOORING CIRCLES 1,2 & 3

SCALE 1" = 100'

APPROVED Dec. 194 Y. & D. DRAWING NO.

OFFICER IN CHARGE